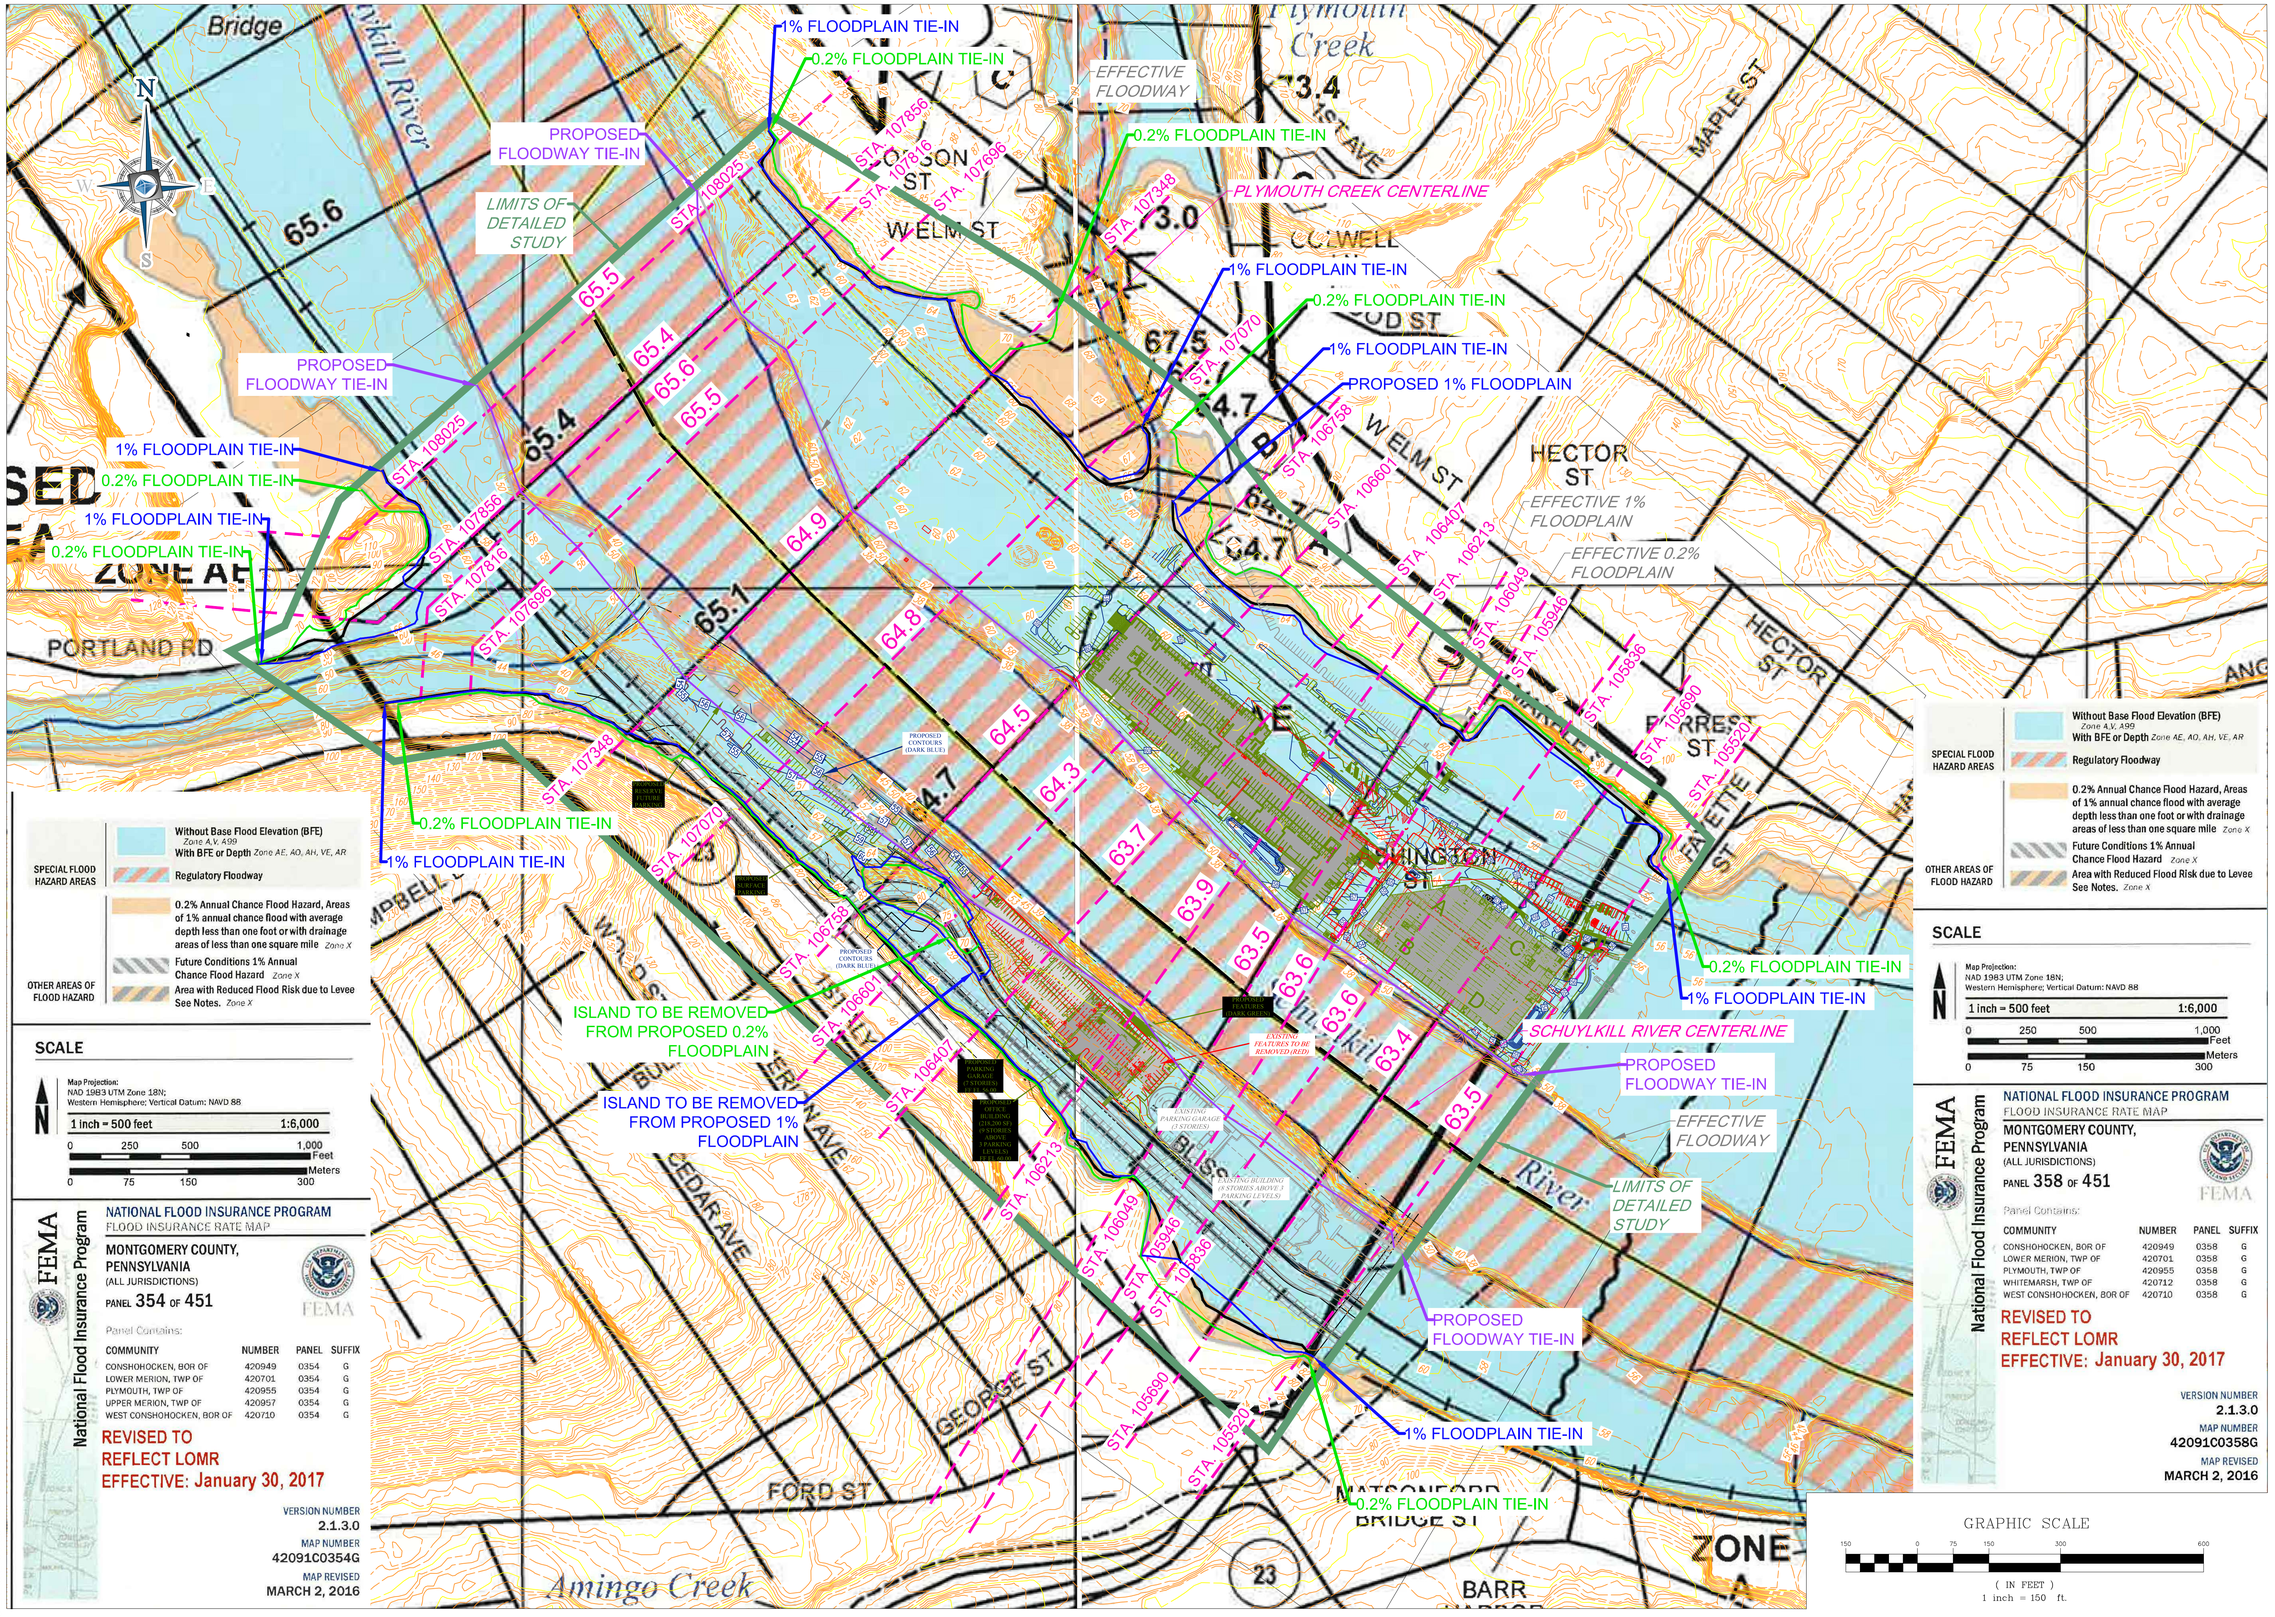

BOHLER™ ENGINEERING

SITE CIVIL AND CONSULTING ENGINEERING
LAND SURVEYING PROGRAM MANAGEMENT LANDSCAPE ARCHITECTURE
SUSTAINABLE DESIGN CONSTRUCTION MANAGEMENT TRANSPORTATION

◆ 8 OFFICES NEW YORK ◆ NEW ENGLAND ◆ BOSTON, MA ◆ NEW YORK METRO ◆ NORTHERN NEW JERSEY ◆ SOUTHERN NEW JERSEY ◆ PHILADELPHIA, PA ◆ PITTSBURGH, PA ◆ HARRISBURG, PA ◆ SOUTHEASTERN, PA ◆ READING, PA ◆ BALTIMORE, MD ◆ SOUTHERN MARYLAND ◆ NORTHERN VIRGINIA ◆ ORLANDO, FLORIDA ◆ RALEIGH, NC ◆ WASHINGTON, DC ◆ ATLANTA, GA ◆ CHARLOTTE, NC ◆ TAMPA, FL ◆ AUSTIN, TX ◆ DALLAS, TX

PROJECT No.: PY180803
DRAWN BY: J.A.B.
CHECKED BY: M.E.J.
DATE: 3-13-2020
SCALE: AS NOTED
CAD I.D.: PY180803 TOPO WORKMAP

PROJECT:

WORK MAP FOR BARR HARBOR OFFICE CONDOMINIUM

SITUATED IN

300 & 400 BARR HARBOR DR
WEST CONSHOHOCKEN BOROUGH
MONTGOMERY COUNTY
COMMONWEALTH OF PENNSYLVANIA

BOHLER ENGINEERING
74 W. BROAD STREET, SUITE 500
BETHLEHEM, PENNSYLVANIA 18018
Phone: (610) 709-9971
Fax: (610) 709-9976
www.BohlerEngineering.com

COMMONWEALTH OF PENNSYLVANIA
MICHAEL E. JEITNER
PE055733
PROFESSIONAL ENGINEER
PENNSYLVANIA LICENSE NO. PE055733

SHEET TITLE:

APPLICATION FOR CLOMR
TOPOGRAPHIC WORK MAP (NAVD88)

SHEET NUMBER:

TWM-1
OF 1